
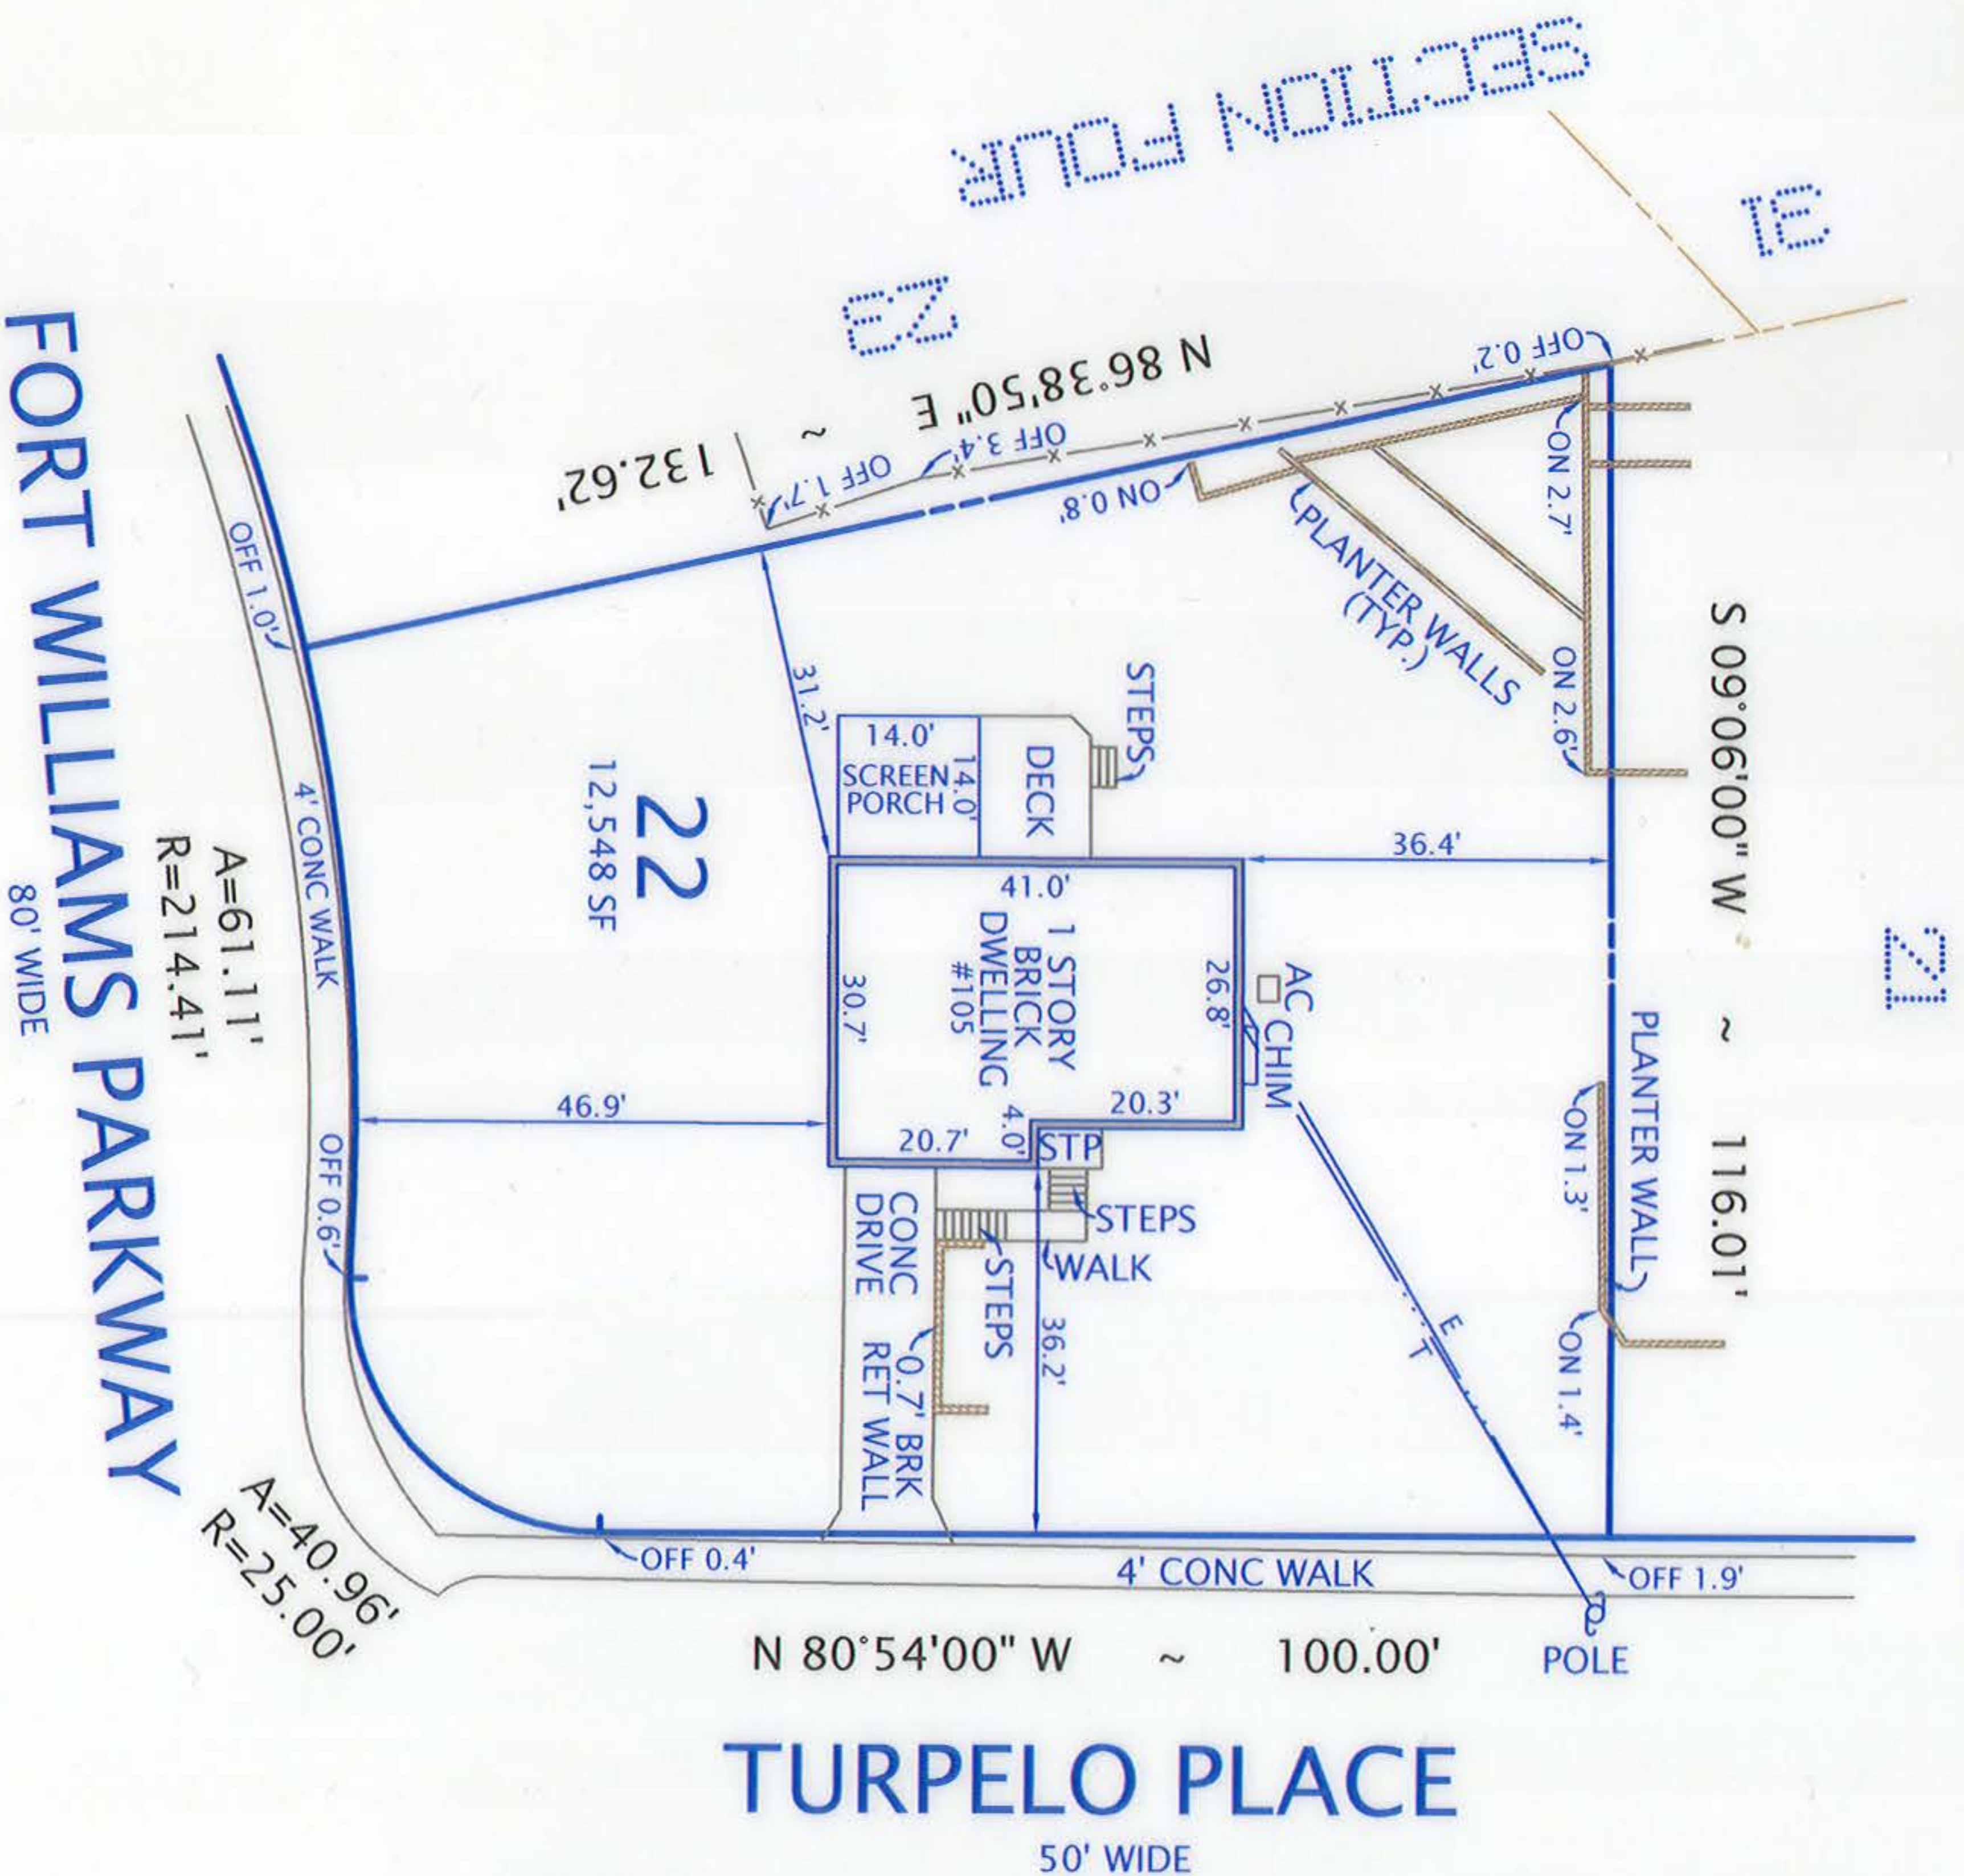


- NOTES: 1. FENCES ARE FRAME & WIRE.
2. PLANTER WALLS ARE 0.5' FRAME.

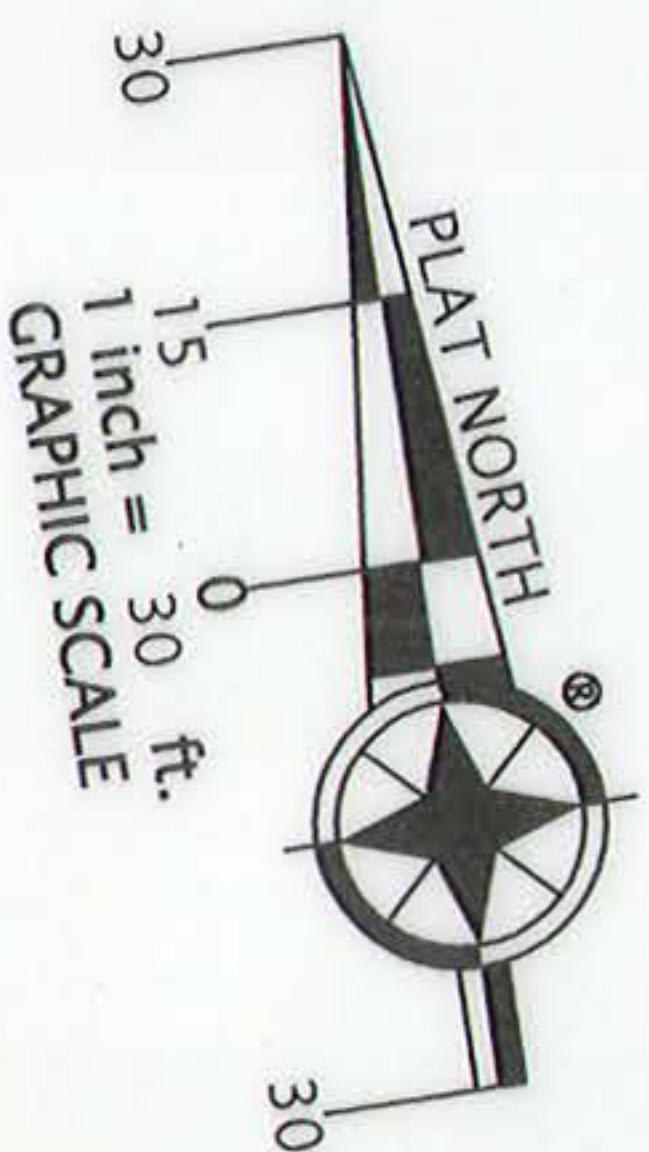

PLAT
SHOWING HOUSE LOCATION ON
LOT 22, SECTION TWO
FORT WILLIAMS PARK
(DEED BOOK 448, PAGE 528)
CITY OF ALEXANDRIA, VIRGINIA
SCALE: 1" = 30'
MARCH 16, 2007

I HEREBY CERTIFY THAT THE POSITIONS OF ALL THE EXISTING IMPROVEMENTS HAVE BEEN CAREFULLY ESTABLISHED BY A CURRENT FIELD SURVEY AND UNLESS SHOWN THERE ARE NO VISIBLE ENCROACHMENTS AS OF THIS DATE:

THIS PLAT IS SUBJECT TO RESTRICTIONS OF RECORD.
A TITLE REPORT WAS NOT FURNISHED.
NO CORNER MARKERS SET.



Ordered By:
MONUMENT TITLE COMPANY, INC.
Real Estate Settlement Services
801 North Fairfax Street, Suite 150
Alexandria, Virginia 22314
703-548-8866

DOMINION Inc.® Surveyors
8808-H PEAR TREE VILLAGE COURT
ALEXANDRIA, VIRGINIA 22309
703-619-6555
FAX: 703-799-6412